


T10N-R01W-35_0000_MCS

Sec. 35 Washington

TRI CO Surveying & Mapping


Edmund O. Farkas, Registered Land Surveyor

103 West Temperance
P.O. Box 96
Ellettsville, Indiana 47429
Phone: 812-876-2305

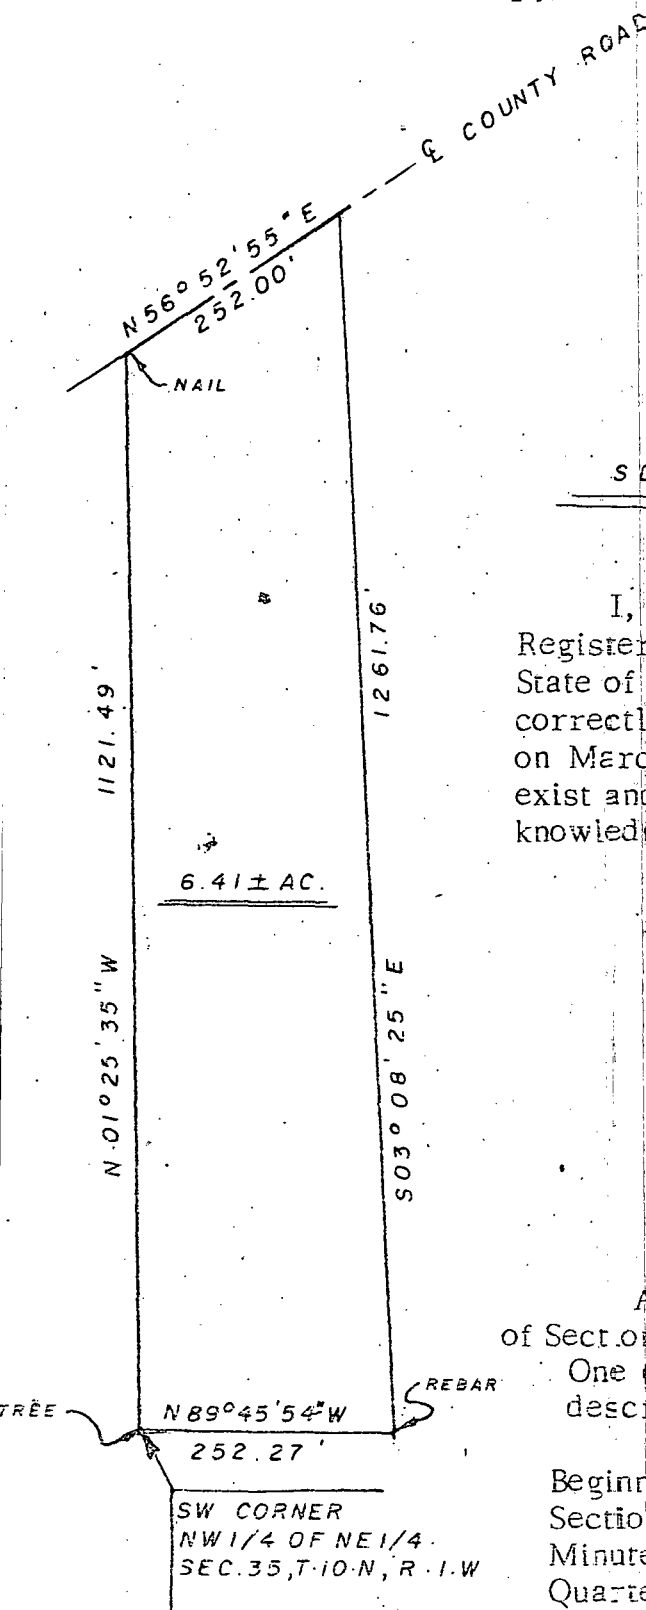

SCALE : 1" = 200'

I, Edmund O. Farkas hereby certify that I am a Registered Land Surveyor, licensed in compliance with the State of Indiana that the above plat and following description correctly represent a survey completed by under my supervision on March 26, 1981; that all monuments shown thereon actually exist and that their location and type are to the best of my knowledge accurately shown.

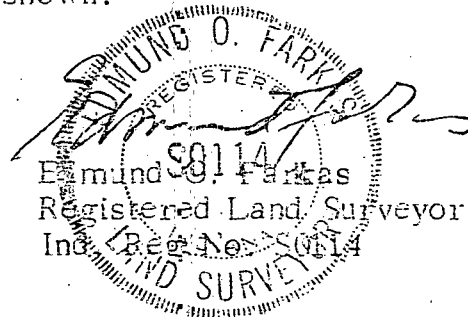

A part of the Northwest Quarter of the Northeast Quarter of Section Thirty-Five (35), Township Ten (10) North, Range One (01) West, Monroe County, Indiana, and more particularly described as follows:

Beginning at the Southwest Corner of said Quarter Quarter Section, thence North One (01) Degrees Twenty-five (25) Minutes Thirty-five (35) Second West on the said Quarter Quarter Section Line 1121.49 feet to the centerline of a County Road, Thence leaving the West Line of said Quarter Quarter Section Line and on the centerline of said Road North Fifty-six (56) Degrees Fifty-Two (52) Minutes Fifty-Five (55) Seconds East 252.00 feet, thence leaving the said Road South Three (03) Degrees Eight (08) Minutes Twenty-five (25) Seconds East 1261.76 feet to the South Line of Said Quarter Quarter Section, thence on the said South Line North Eighty-nine (89) Degrees Forty-Five (45) Minutes Fifty-Four (54) Seconds West 252.27 feet to the place of beginning.

Containing 6.41 Acres, more or less.

LEE UTT
REGISTERED LAND SURVEYOR No. 00089, INDIANA
OFFICE PHONE 302-6306 HOME PHONE 825-8891
1004 SOUTH WINDHOLSEN
BLOOMINGTON, INDIANA 47401

PENDILL 7

May 31, 1977

Legal description: Tract # 2

Eller - Pendill


A part of the Northwest quarter of the Northeast quarter of Section 35, Township 10 North, Range 1 West, Monroe County, Indiana, bounded and described as follows: Beginning at a point on the South line of said quarter quarter said point of beginning being 388.32 feet East of the Southwest corner of said Northwest quarter of the Northeast quarter; thence from said point of beginning and with the South line of said quarter quarter and running South 89°-28'-48" East for 377.78 feet; thence leaving the South line of said quarter quarter and running North 01°-12'-30" West for 521.67 feet; thence North 74°-35'-38" West for 78.61 feet; thence North 62°-08'-32" West for 170.20 feet; thence South 33°-23'-20" West for 148.17 feet; thence South 60°-27'-14" East for 600.96 feet and to the point of beginning. Containing 5.00 acres, more or less.


Also, the right to use a Twenty (20) foot non-exclusive easement, said easement being described as follows:

Beginning at a point on the East line of the above described tract, said point being 180.25 feet North of the Southeast corner of said above described tract; thence South 88°-01'-15" East for 81.34 feet; thence North 30°-12'-15" East for 252.74 feet and to the Westerly right-of-way line of State Road 37.

Subject to a non-exclusive easement, Twenty (20) feet in width, the centerline of said easement being described as follows:

Beginning at a point on the West line of the above described tract, said point being 172.56 feet North of the Southwest corner of said above described tract; thence North 88°-46'-45" East for 307.93 feet; thence South 88°-01'-15" East for 67.52 feet and to a point on the East line of the above described tract, said point being 180.25 feet North of the Southeast corner of said tract.

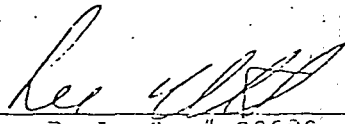
Lee Utt, R. L. S. # 00089, Indiana

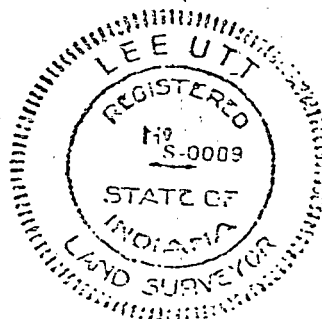

LEE UTT
REGISTERED LAND SURVEYOR NO. 50089, INDIANA
OFFICE PHONE 332-6266 HOME PHONE 825-5961
1604 SOUTH HENDERSON
BLOOMINGTON, INDIANA 47401

May 4, 1978

Legal description:


Charles W. Lentz

All of that part of the East half of the Southeast quarter of Section Thirty-five (35), Township Ten (10) North, Range One (1) West, which lies South of Bean Blossom Creek, containing Twenty-eight and Seventy-two hundredth (28.72) acres, more or less.

Also the Northeast Quarter of the Northeast Quarter of Section Two (2), Township Nine (9) North, Range One (1) West, except Ten (10) acres off of the West side thereof, said strip is Twenty (20) rods wide by parallel lines, containing Thirty (30) acres, more or less.

Also, part of the Northwest Quarter of Fractional Section One (1), Township Nine (9) North, Range One (1) West, bounded as follows, to-wit: Beginning at the Northwest corner of said section, running thence East Thirty (30) rods; thence South Seven (7) rods; thence East about Fifty (50) rods to the Unionville Road; thence Southwesterly with the meanderings of said road to the West line of said Section One (1); thence North on the Section line to the place of beginning, containing Twenty-nine (29) acres, more or less, and containing in all Eighty-seven and Seventy-two hundredth (87.72) acres, more or less.

EXCEPTING THEREFROM A part of the Northwest Quarter of Section One (1), Township Nine (9) North, Range One (1) West, Monroe County, Indiana, bounded and described as follows: Beginning at a point in the centerline of Robinson Road, said point of beginning being 1368.21 feet South and 354.17 feet East of the Northwest corner of said Section 1; thence from said point of beginning and with the centerline of said road and running North 43°-59'-30" East for 330 feet; thence leaving the centerline of said road and running North 48°-59' West for 100 feet; thence South 43°-59'-30" West for 330 feet; thence South 48°-59' East for 100 feet and to the point of beginning. Containing 0.76 acre, more or less.

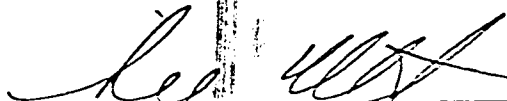
Lee Utt, R. L. S. # S0089, Indiana




TRI CO Surveying & Mapping

Edmund O. Farkas, Registered Land Surveyor

103 West Temperance
P.O. Box 96
Ellettsville, Indiana 47429
Phone: 812-876-2305

Washington Twp

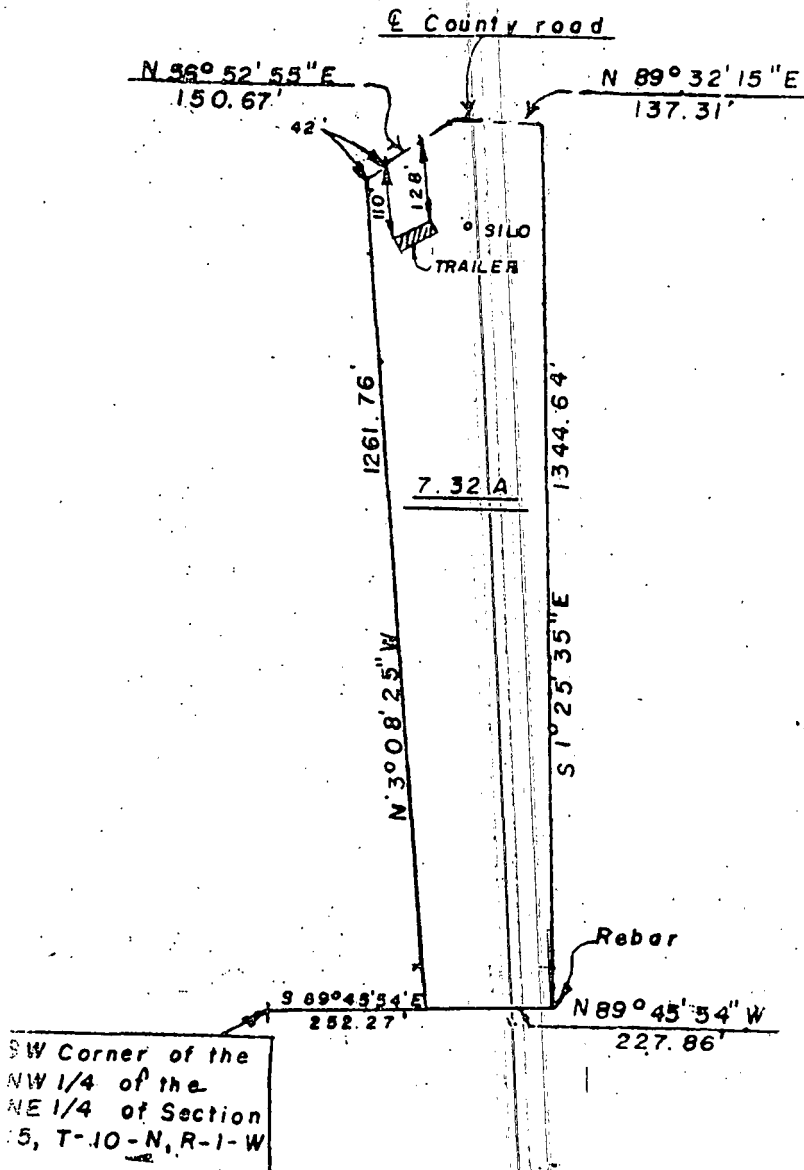

SCALE: 1" = 300'

I, Edmund O. Farkas hereby certify that I am a Registered Land Surveyor licensed in compliance with the Laws of the State of Indiana; that this plat and the enclosed description correctly represent a land survey completed under my supervision on September 10, 1981; that all monuments shown thereon actually exist and that their location and type are to the best of my knowledge accurately shown. I also certify that all improvements upon said surveyed property do not encroach upon adjacent properties, nor are there any encroachments upon said surveyed property by adjacent properties.

FILED
SEP 15 1981

V. L. Simpson
Auditor Monroe County, Indiana

Edmund O. Farkas
Edmund O. Farkas
Registered Land Surveyor
Ind. Reg. No. S0114



TRI CO Surveying & Mapping

Edmund O. Farkas, Registered Land Surveyor

103 West Temperance
P.O. Box 96
Ellettsville, Indiana 47429
Phone: 812-876-2305

Description:


A part of the Northwest Quarter Of the Northeast Quarter of Section Thirty-Five (35), Township Ten (10) North, Range One (01) West Monroe County, Indiana, and more particularly described as follows:

Beginning at the Southwest Corner of said Quarter Quarter Section, thence South Eighty-nine (89) Degrees Forty-five (45) Minutes Fifty-four (54) Seconds East 252.27 feet along the South Line of said Quarter Quarter Section to the place of beginning, thence leaving the said South Line North Three (03) Degrees Eight (08) Minutes Twenty-five (25) Second West 1261.76 feet to the centerline of a County Road, thence on the said centerline North Fifty-six (56) Degrees Fifty-Two (52) Minutes Fifty-Five (55) Seconds East 150.67 feet to the North Line of said Quarter Quarter Section, thence along the said North Line and on a County Road North Eighty-nine (89) Degrees Thirty-Two (32) Minutes Fifteen (15) Seconds East 137.31 feet, thence leaving the said North Line and the said Road South One (01) Degrees Twenty-Five (25) Minutes Thirty-Five (35) Seconds East 1344.64 feet to the South Line of said Quarter Quarter Section, thence along the said South Line North Eighty-nine (89) Degrees Forty-Five (45) Minutes Fifty-Four (54) West 227.36 feet to the place of beginning.

Containing 7.32 Acres, more or less.


Wathen, Everett

Mc 35 Wathen

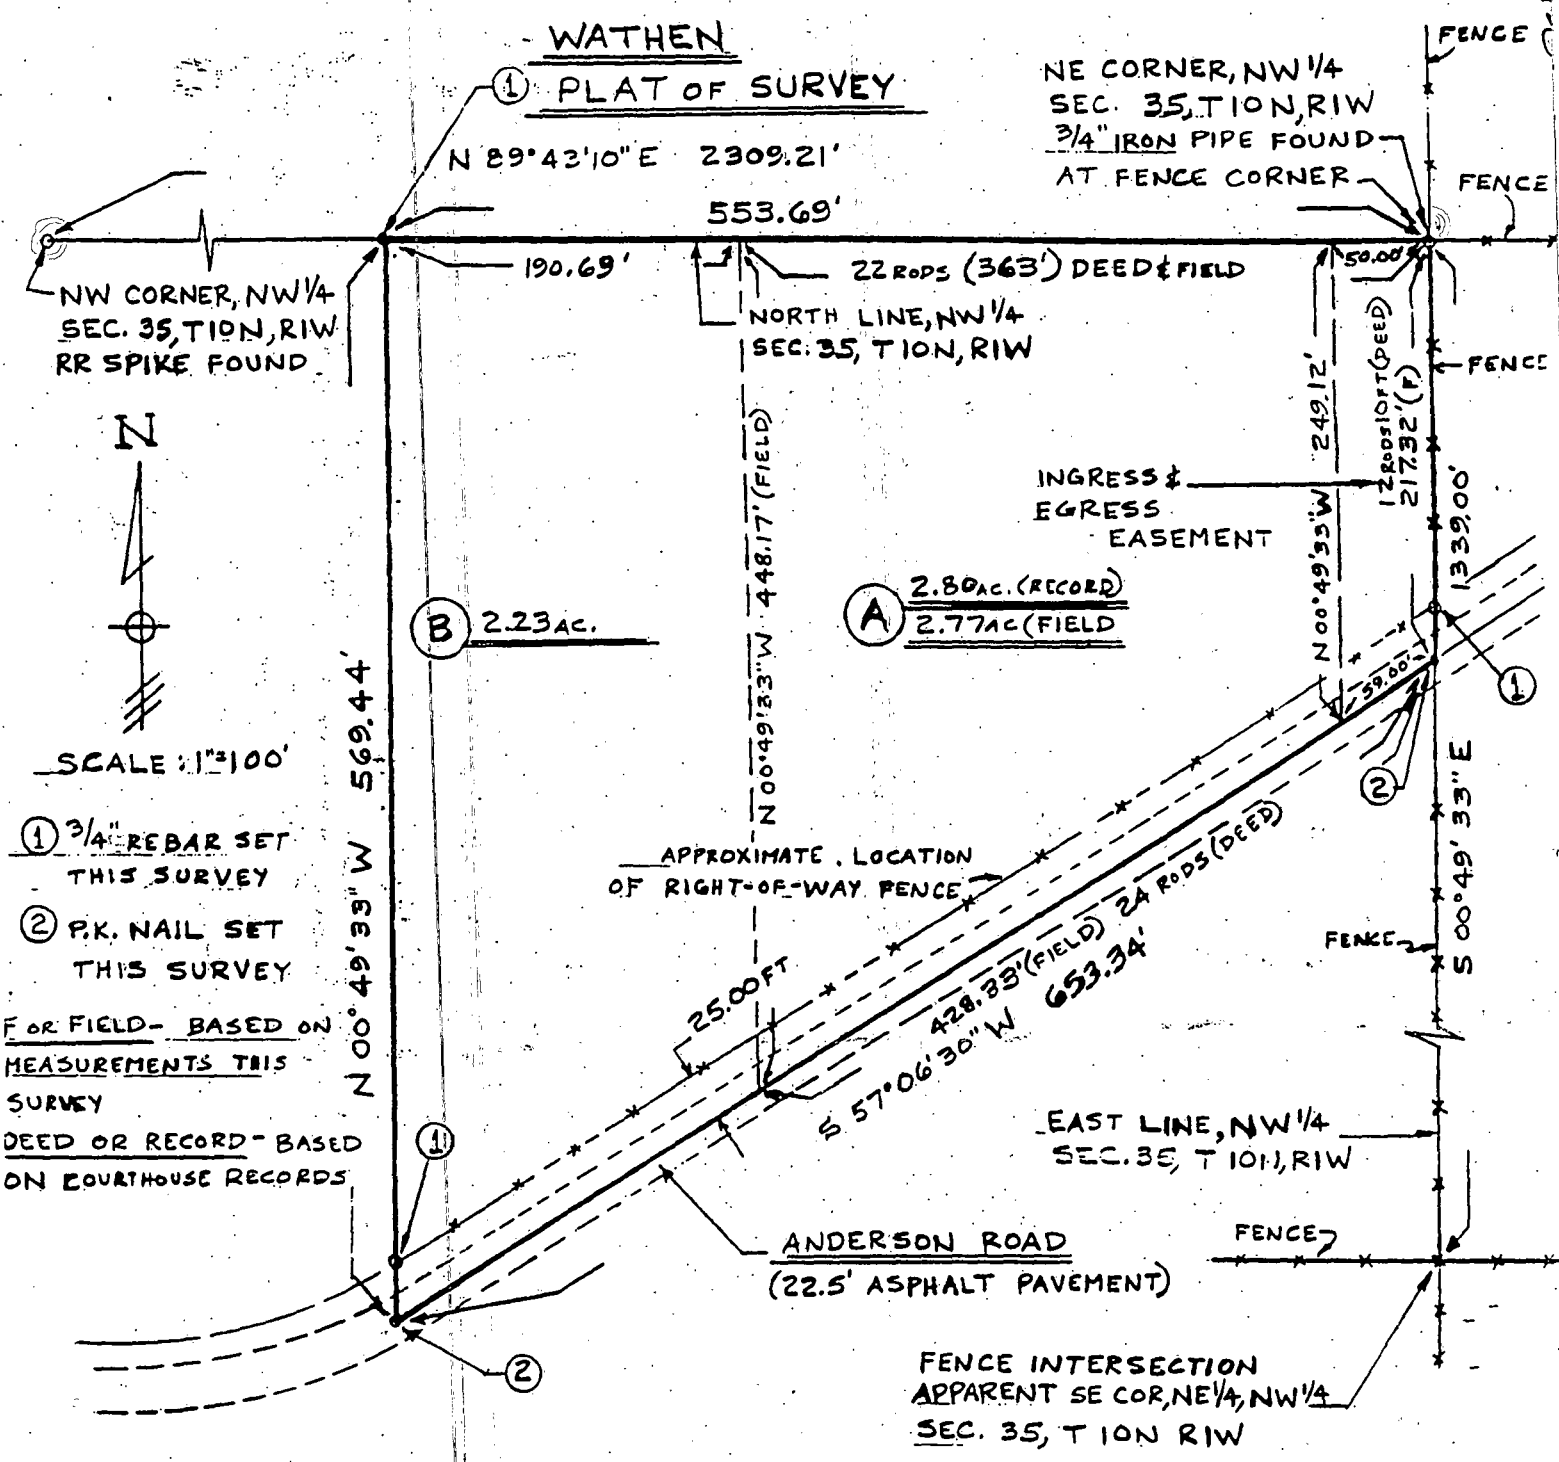

Kevin B. Potter

Kevin B. Potter
P.O. Box 5982
Bloomington, Indiana 47407

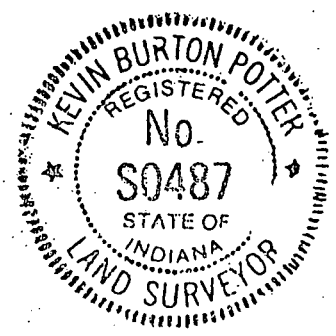

June 8, 1939

DULY ENTERED FOR TAXATION

JUN 13 1989

Margaret Cook

Auditor Monroe County, Indiana

April 18 & 19 1853

Surveyed for George Smith & others
in Section 27 T 10 R 1 W and established the
following corners

- (1) The Southern $\frac{1}{2}$ m post wit trees Birch 10 S 25° W 19 lks
Maple — N 80° W 15 "
- (2) Corner in center of Section wit trees White oak & 30 corner tree
- (3) Corner in center of N W gr wit trees Hickory 30 S 76° W 12 lks
Birch 5 S 27° W 13 "
- (4) N W corner of $\frac{1}{2}$ of S W gr wit trees Birch 14 corner tree
- (5) N W corner of $\frac{1}{2}$ of N W gr wit trees Sawin tree 2 S 22° E 4 "
- (6) Corner on the old boundary line between the East
and West halves of the South west gr
Wit trees Birch 14 S 71° E 29 "
- (7) N E cor of S E gr of N W gr wit trees Birch 12 N 40° W 30 "

E. Smith & } ch bearers
Nick Smith } sworn

James Woodburn
M.C.S.

April 20th 1853

Surveyed for Wm Anderson and others
in Section 35 T 10 R 1 W and established the
following corners The N E corner of the west half of N E
gr wit trees Sugar 10 N 31° W 33 lks Birch oak & N 52° E 35 lks
Also N W corner of west half of N E gr

- Wit trees Mulberry 3 in S 6° W 74 lks
- The east $\frac{1}{2}$ m corner witness Birch 8 S 16° W 33 lks
Birch 20 N 72° W 56 "
- The S E cor of N half of N E gr wit trees Birch 15 S 87° E 21 lks
Ash 4 N 76° W 4 "
- Corner at center of Section wit trees Dogwood 4 N 34° E 12 "
- The S E cor of W half of N W gr wit trees Birch 15 S 72° E 28 "
- " 14 N 19° W 28 "

Fred Smith } chain bearers
Robt. Smith } sworn

James Woodburn M.C.S.

Established for S Wier & Eli P Harmer the S E of Section
34 T 9 R 2 W witness trees Hick 18 S 56° W 52 lks
Hick 20 N 60° W 102 "

James Woodburn
M.C.S.